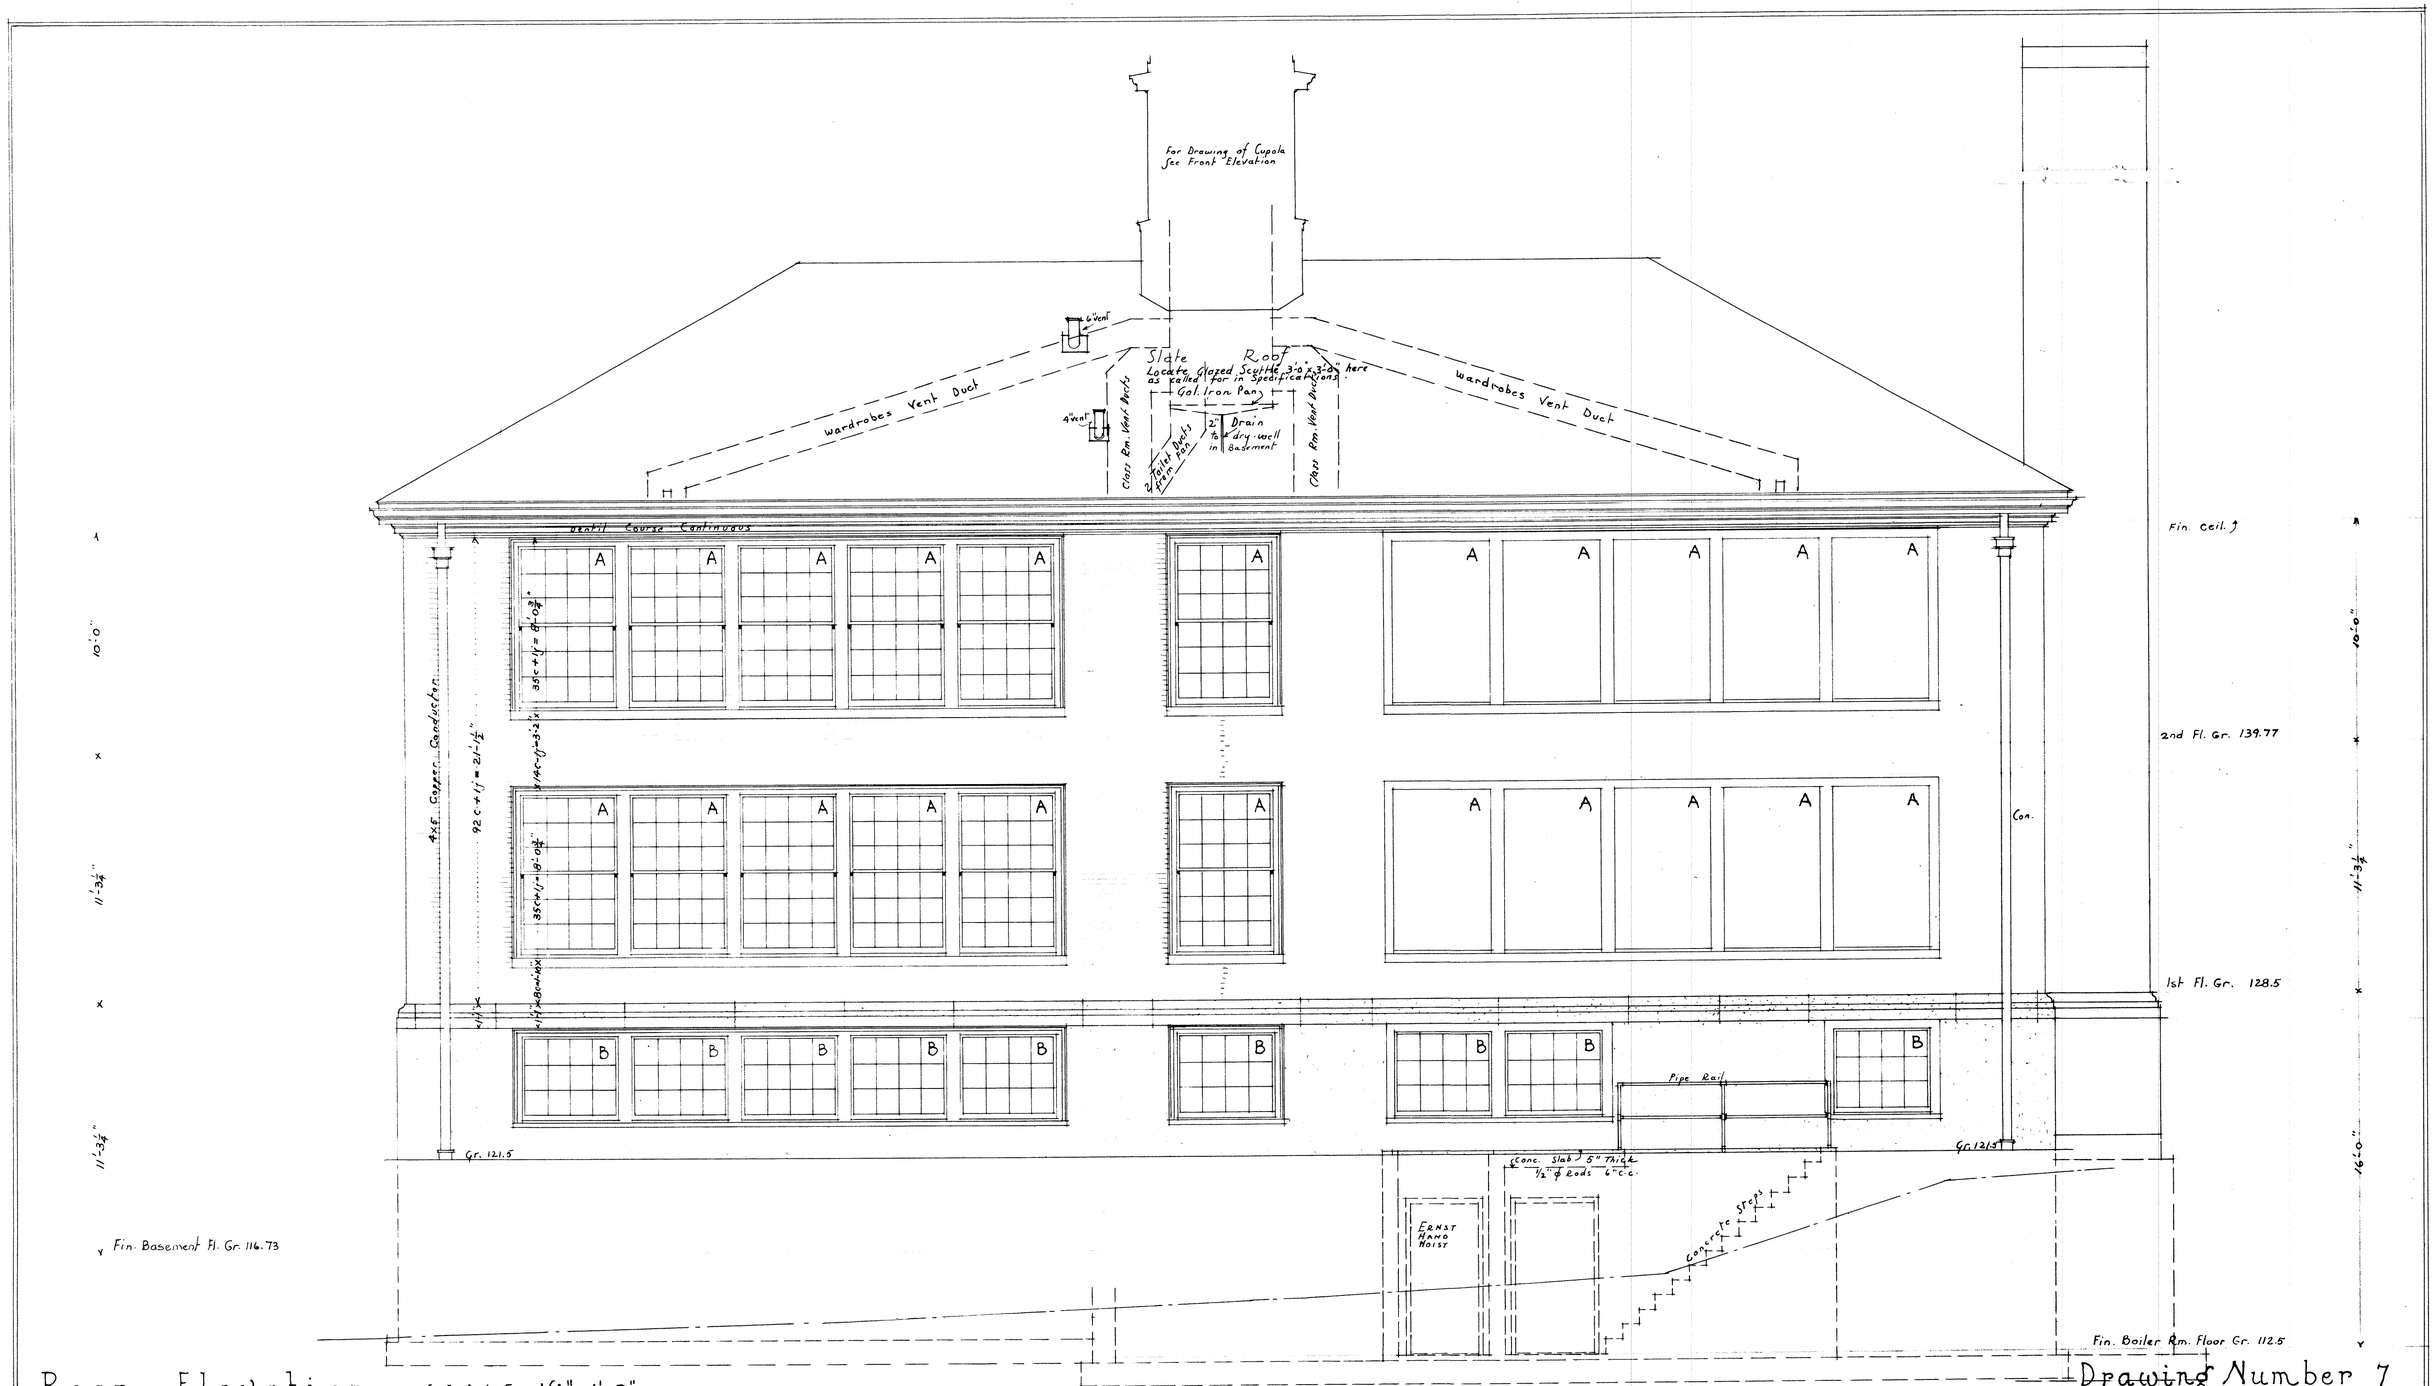

Rear Elevation SCALE 1/4" = 1'-0"

Drawing Number 7

GRADE SCHOOLHOUSE at SOUTHBOROUGH MASSACHUSETTS Charles M. Baker Architect 25 Arch Street Boston Mass. 6-15 29 R-C-K